
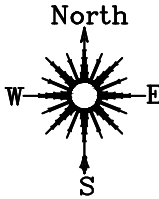


Plan Showing the Layout Map

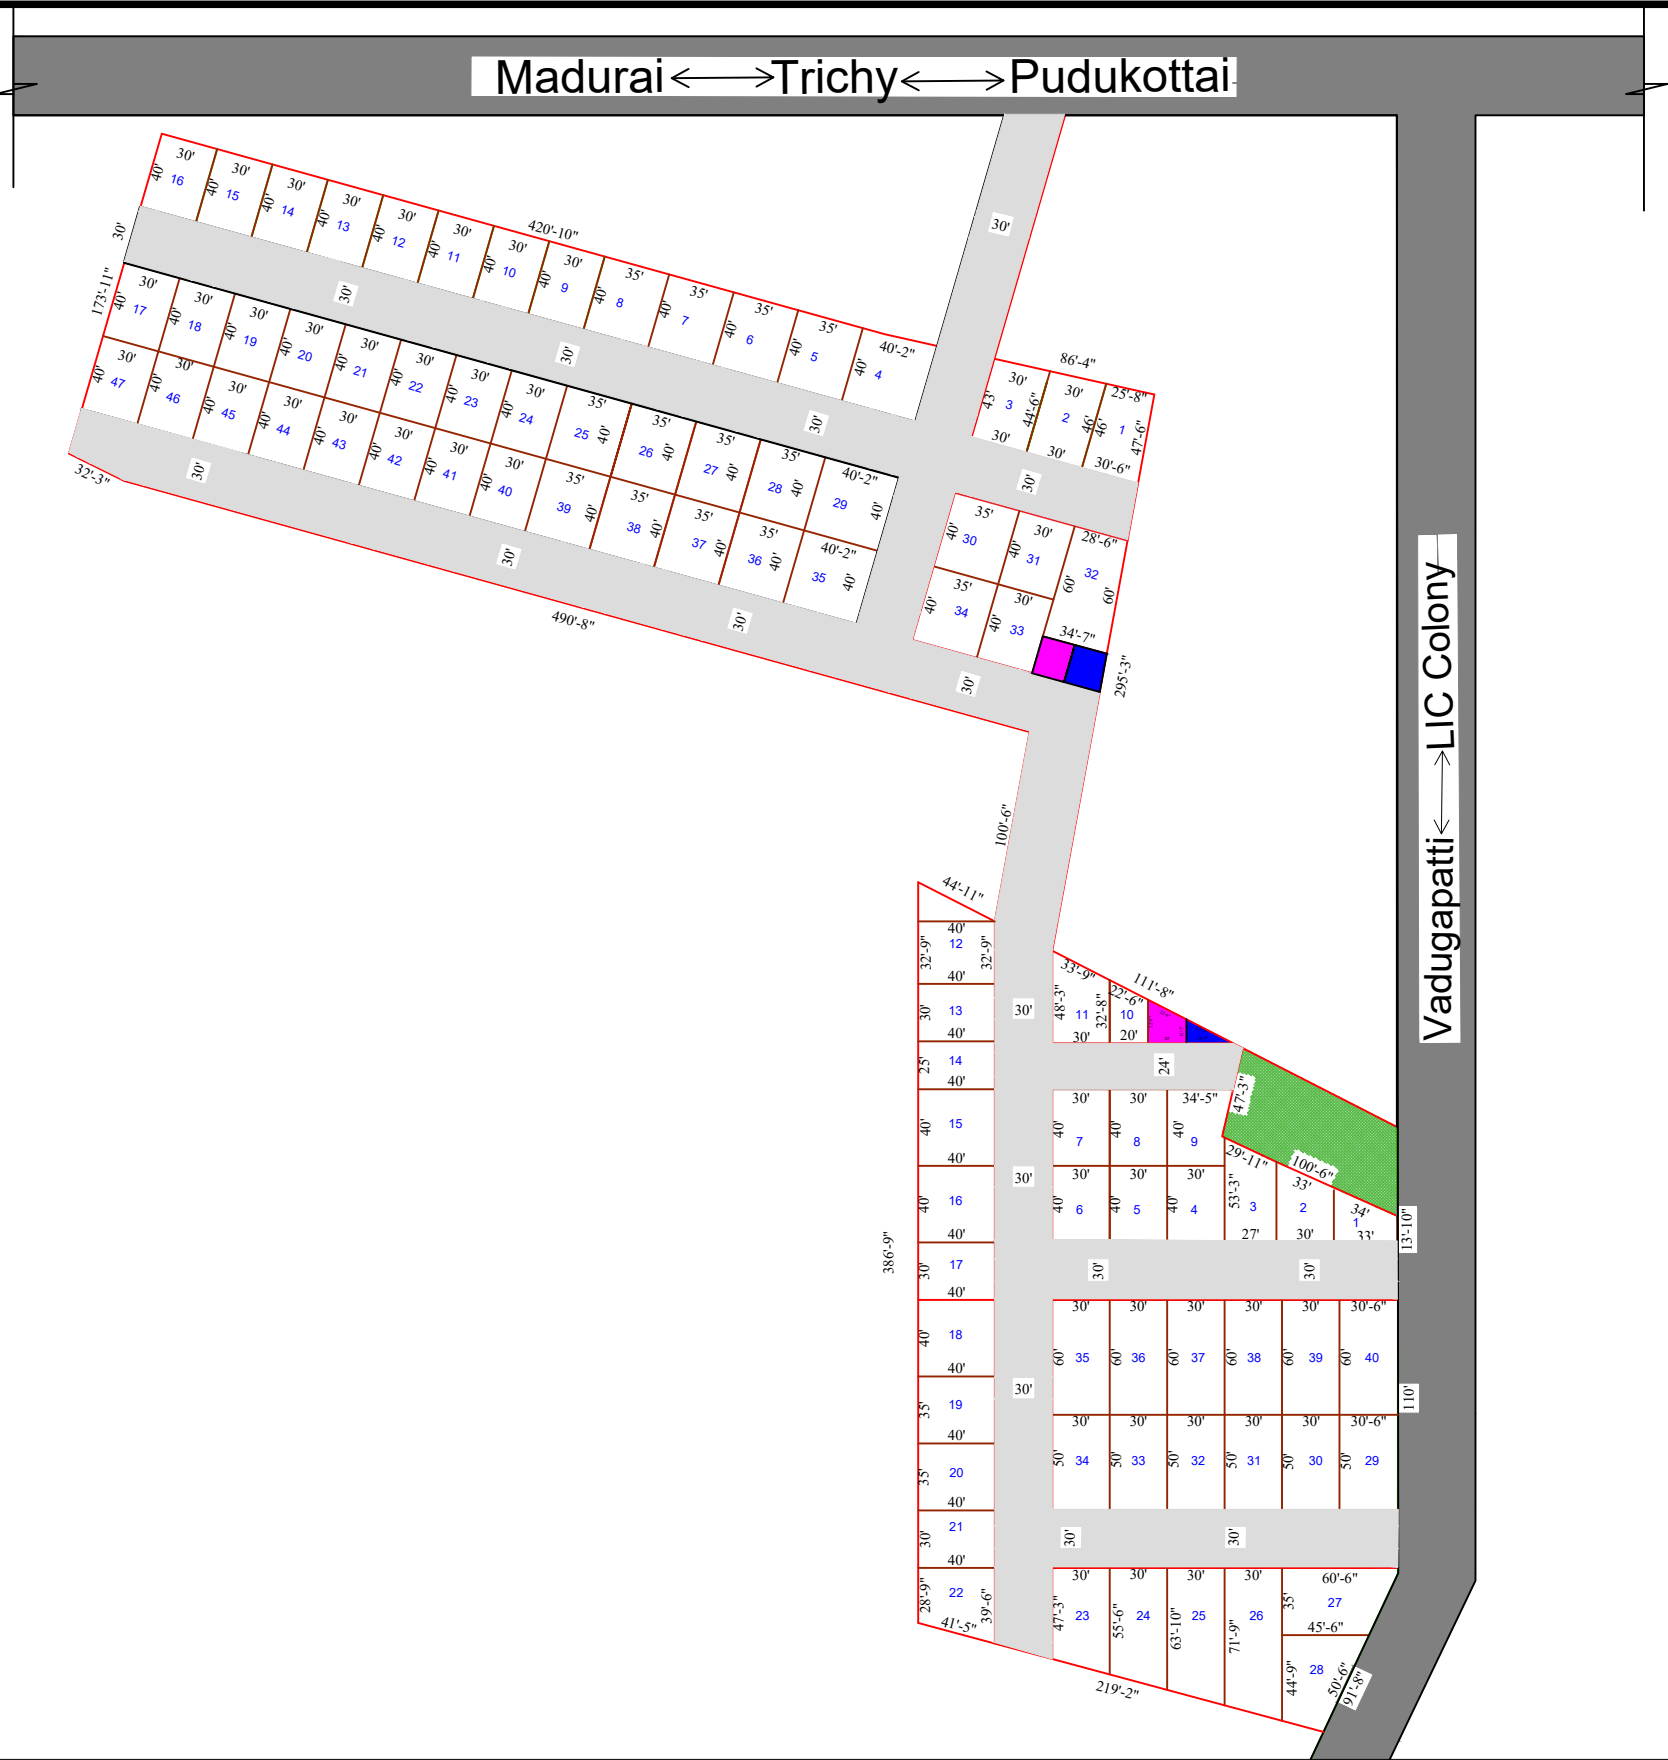

LEGENDS

- SITE BOUNDARY
- PLOT LINE
- EXISTING ROAD
- PLOT ROAD
- EB
- PP

AREA DETAILS

AREA	Sq.Meter	Sq.feet	Acre

CLIENT NAME	Mr.EMAYAVARAMBAN.
SITE ADDRESS	MAATHUR ,TRICHY.
JOB No	C-141
DATE	09/06/2026
DRAWN	AR.M.KANSIL BEEVI
CHECK	Ahamed Pran.P
SCALE	1:1200



LAND SURVEYORS
Ahamed Pran.P
Civilian Landlord Surveying
Mobile:+91 9677926466,+91 6381395955
civilianlandlord040@gmail.com